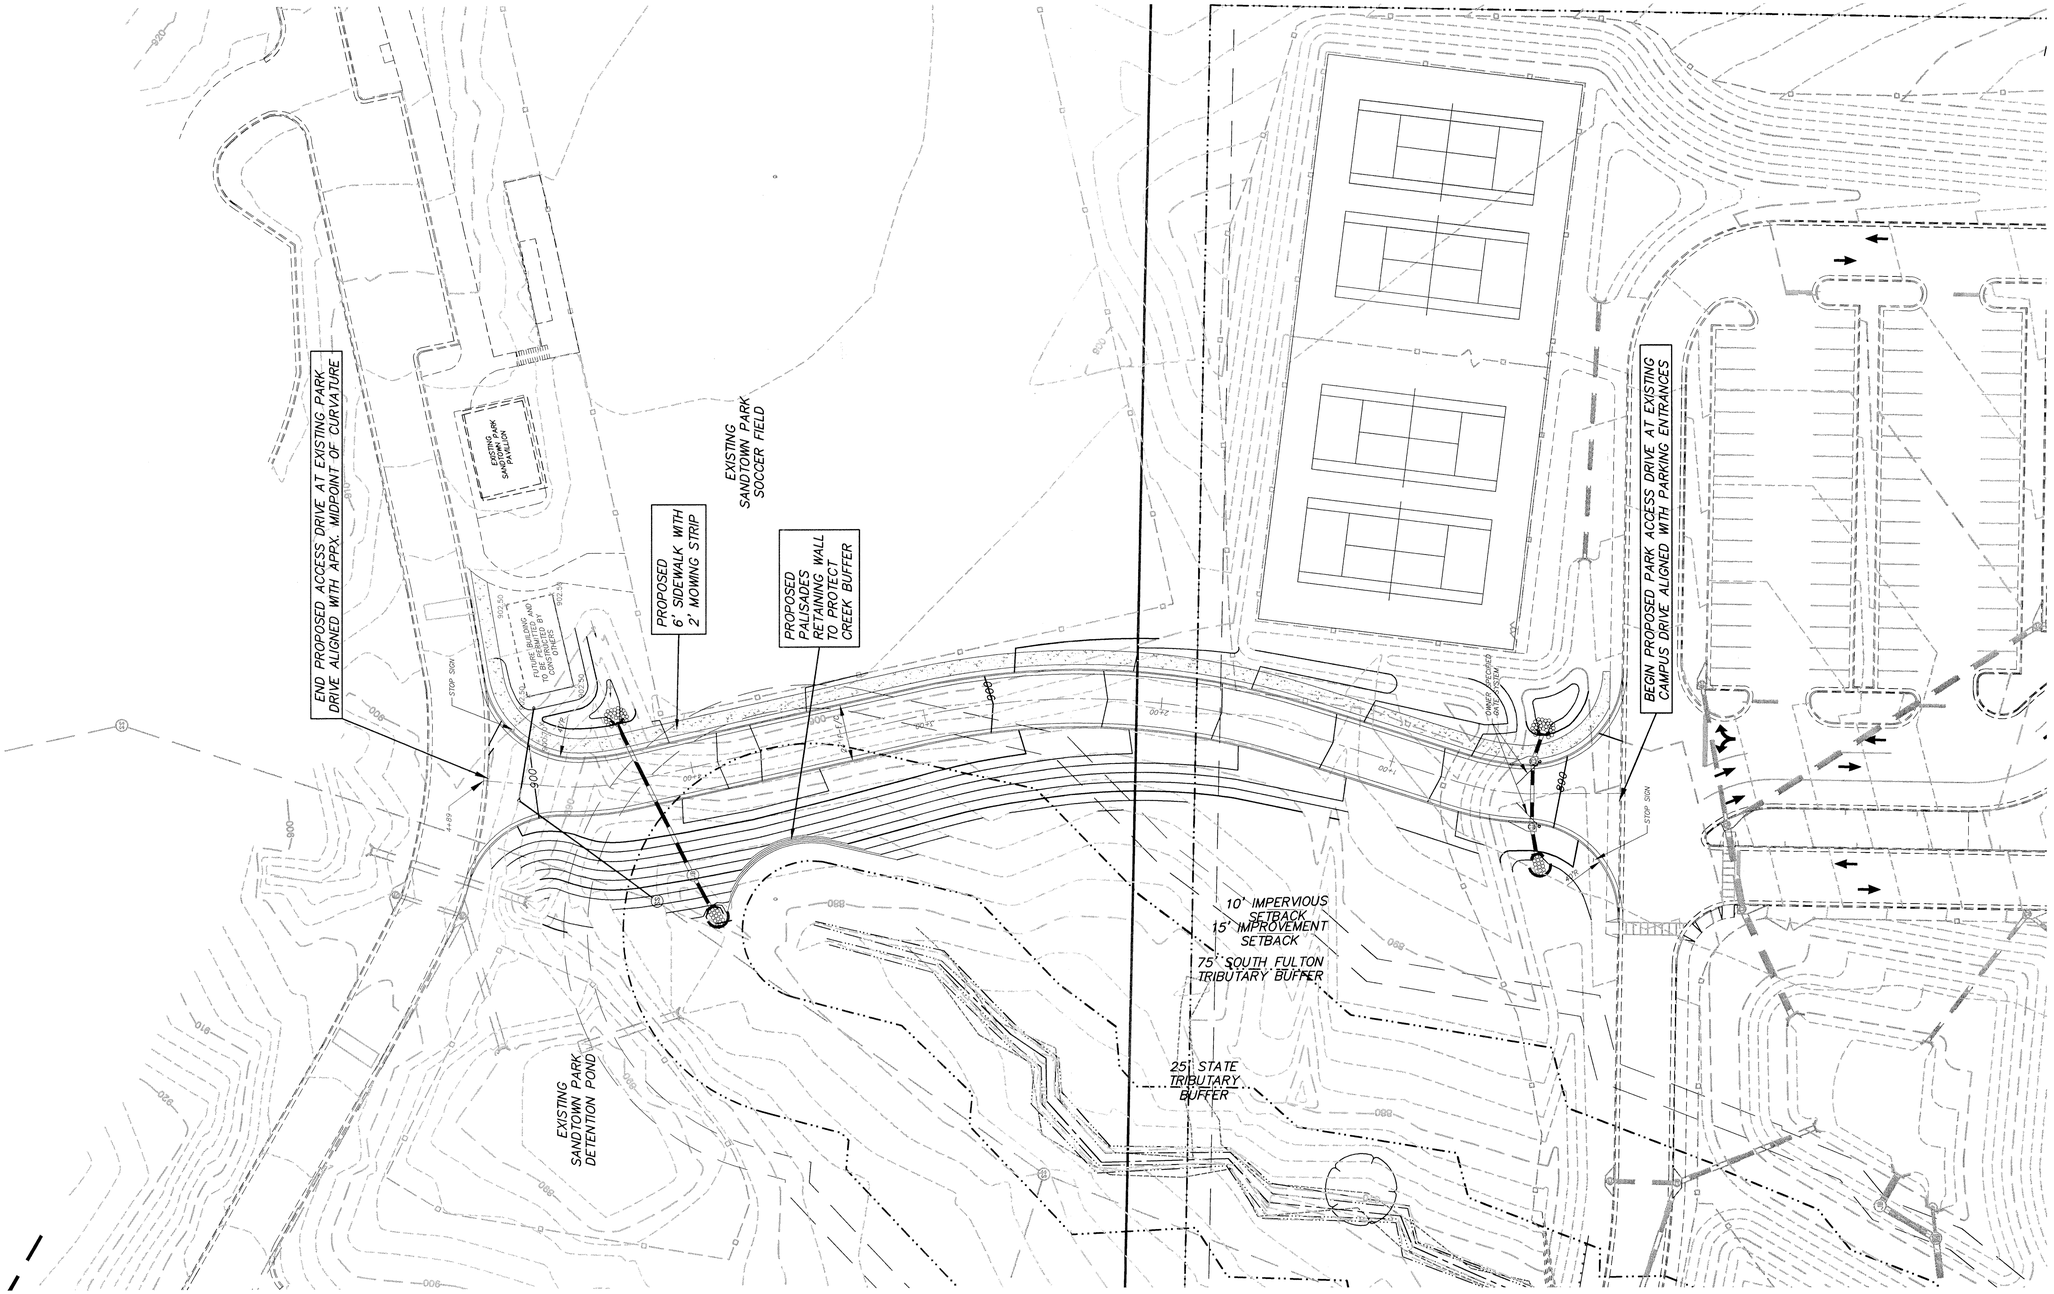


SCE
SOUTHERN CIVIL ENGINEERS
3010 Royal Blvd. South
Suite 100
Alpharetta, GA 30022
(770) 619-4280
www.sce-atlanta.com

**Revisions**

| Date | Description |
|---|---|
| | |

THIS DRAWING IS THE PROPERTY OF THE ENGINEER AND MAY NOT BE REPRODUCED WITHOUT WRITTEN PERMISSION FROM SOUTHERN CIVIL ENGINEERS, INC. ALL CONSTRUCTION ACTIVITY SHALL CONFORM TO THE MINIMUM REQUIREMENTS AS PROMULGATED BY CURRENT G.S.M.A. STANDARDS.

**Project Description**

*SANDTOWN MIDDLE SCHOOL*
*SANDTOWN PARK ACCESS OPTIONS*
A Development By
*FULTON COUNTY BOARD OF EDUCATION*
*LAND LOTS 93 & 94 OF THE 14th FT DISTRICT*
*FULTON COUNTY, GEORGIA*

| Drawn | Designer | Date |
|---|---|---|
| H.T.G. | H.T.G. | 02-02-05 |

**Sheet Title**

**GRADING & DRAINAGE PLAN**

**Drawing Number**

# PG-3a